Permit #F00020289-G

FilmL.A., Inc.
1201 W. 5th Street, Suite T-800
Los Angeles, CA 90017
t: (213)977-8600 - f: (213)977-8601
www.filmla.com

Summary Information

Permit No: F00020289-G **Type of Permit:** FILMING **Release Date:** 10/22/2009

Production Company COLUMBIA PICTURES INDUSTRIES

Insured Company Name COLUMBIA PICTURES INDUSTRIES

Contact Phone No. 1 310-244-4000
Contact Phone No. 2
Fax
Address 10202 W WASHINGTON BLVD
CULVER CITY, California 90232

Production Title THE GREEN HORNET

Type of Production Feature

Producer Michael Grillo

Director Michel Gondry

1st AD Jonathan Watson

Production Manager LeeAnn Stonebreaker

FilmL.A. Coordinator Amy Soule

Location Manager Mike Fantasia
Primary Phone Office - 310-244-3823
Secondary Phone

Location Assistant Perri Fichtner
Primary Phone Office - 310-244-3823
Secondary Phone

Fees

LA CITY FIRE SAFETY OFFICER $64.00	**Total Permit Fee** $124.00
FILMLA MONITOR FEES - DOUBLE TIME $60.00	**Number of Locations** 1

NOT A PERMIT

Permit #F00020289-G

FilmL.A., Inc.
1201 W. 5th Street, Suite T-800
Los Angeles, CA 90017
t: (213)977-8600 - f: (213)977-8601
www.filmla.com

Summary Information — Location

Permit Number F00020289-G
Production Company COLUMBIA PICTURES INDUSTRIES
Insured Company COLUMBIA PICTURES INDUSTRIES
Production Title THE GREEN HORNET

Location Manager Mike Fantasia
Primary Phone Office - 310-244-3823
Secondary Phone

Location Address 4285 Huntington Dr S, Los Angeles, CA, 90032

Location Names

Location Type Vacant Building

Location Description

Prep Dates 10/19/2009 - 10/22/2009 07:00 - 19:00

Film Dates 10/21/2009 - 10/21/2009 19:00 - 08:00

Open or Closed to the Public Closed

Generic Conditions
All travel lanes and bike lanes shall be closed per the WATCH manual.
Community Survey Obtained
Must Maintain 5' Clearance on Sidewalks/Walkways
Must maintain local/emergency access
No Cast and Crew parking on areas streets.
Notify LAPD Hollenbeck Division (213) 266-5965 and comm. (213) 978-6552 1/2 hour prior to any gunfire or special effects.
Number of uniformed officers listed on the permit is a minimum requirement. Permittee remains responsible for deploying a sufficient number of uniformed officers to provide traffic and crowd control to ensure the safety of the film crew and the public.
Uniformed officers shall have a copy of the film permit in their possession and are required to confirm that all traffic control signage devices are in place.

Please see attached documents
Huntington dr (closure) btw Soto & Esmeralda SB GREEN HORNET.pdf
Mission rd btw Braodway & Soto ES Curb Green Hornet Model (1).pdf
Tourmaline st (closure) btw Huntongton Dr South to the End GREEN HORNET Model (1).pdf

Equipment on Location

Type	Quantity
Beebe light/Nite sun	2
Camera cars	1
Condors	2
Cranes	1
Generator	4
Picture vehicles	20
Portable restrooms	1
Process Trailer	1
Scissor Lifts	1
Semi Trucks	5
Stakebed Trucks	55

Personnel on Location

Type	Quantity
Cast	8
Crew	150
Extras	20
FilmL.A. Monitor(s)	1
LA City UFSO assigned	24300
Off-Duty/Retired LAPD Officer(s)	6

Filming Activities Atmospheric Smoke Effects; Brandishing weapons; Camera in car; Car-to-Car; Drive by; Drive ups & away; Driving shots; Driving shots with the flow of traffic; Equipment on property; Equipment on sidewalk & street; Equipment on sidewalk, in curb lane & across street; Exterior Dialogue; Intermittent pedestrian control; Intermittent traffic control - 2 minutes standard; Near hits & misses; Precision driving; Process Trailer; Wetdown;

Gunfire

Shot Type	Load Type	No. Takes Per Day	No. Times Per Take

NOT A PERMIT

FilmL.A., Inc.
1201 W. 5th Street, Suite T-800
Los Angeles, CA 90017
t: (213)977-8600 - f: (213)977-8601
www.filmla.com

Summary Information — Location

Permit Number F00020289-G
Production Company COLUMBIA PICTURES INDUSTRIES
Insured Company COLUMBIA PICTURES INDUSTRIES
Production Title THE GREEN HORNET

Location Manager Mike Fantasia
Primary Phone Office - 310-244-3823
Secondary Phone

Exterior Single Shot	Full Load	10 - 15	15 - 20

Special Effects: F/X Permit #

Type	No. Times Per Day	No. Takes Per Take
Bullet hits on body	1	1
Bullet hits on things	1	1
Dust Hits	1	1
Smoke effects	1	1
Sparks	1	1
Squibs	1	1

Description of F/X Scene: Install of trench plate into S/S of Tourmaline St adjacent to 4285 Huntington Drive South and hook a car to the trench plate to simulate a spin out. Stuntman/ Actor to hang out of car window for trench plate scene.
Gun Fire scene: Actors converge on location for drug deal gone bad. Guns branished, followed by gunfire, then stunt.

Jurisdiction **Political:** Los Angeles City - Council District 01 **Police:** Los Angeles Police Department **Fire:** Los Angeles City

Location Notes

Coordinator Note *Provide local access for all full closures and detour route.*

Coordinator Note *PREP DATES: 9/29, 9/30, 10/1, 10/7, 10/8, 10/9, 10/12, 10/13, 10/15, 10/16 0700-1900 HRS*

FILM LA MONITOR REQUIRED FOR ALL PREP DAYS 0700-1900 HRS

Coordinator Note *1 FILM LA MONITOR REQUIRED 10/19 7AM-7PM & 7PM-7AM*

1 FILM LA MONITOR REQUIRED 10/20 7AM-7PM & 7PM-7AM

1 FILM LA MONITOR REQUIRED 10/21 7AM-7PM & 7PM-7AM

1 FILM LA MONITOR REQUIRED 10/22 7AM-7PM & 7PM-7AM

Coordinator Note *2 LANES MUST BE MAINTAINED ON HUNTINGTON DR NORTH AT ALL TIMES*

Coordinator Note *TRAFFIC LANE ADJACENT TO CURB LANE CLOSURE ON MISSION RD MUST BE AT LEAST 10' WIDE AT ALL TIMES*

Coordinator Note RIDER "G" EXTENDS END TIME FROM 0700 TO 0800

Coordinator Note *RIDER FEE WAIVED FOR F-20289-G. RIDER F WAS ALREADY OPEN AND RIDER FEE WILL BE COLLECTED ON THAT PERMIT.*

Parking

Base Camp
Location Type : Private Parking Lot
Street : 3880 N. Mission St

Crew Parking
Location Type : Private Parking Lot
Street : 3880 N. Mission St

NOT A PERMIT

Permit #E00020289-G

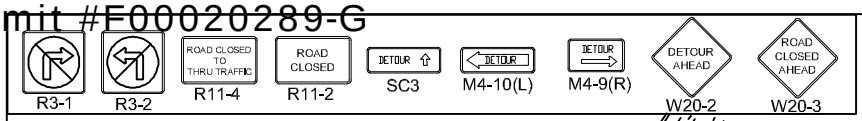

TRAFFIC CONTROL FOR:

COLUMBIA PICTURES
"GREEN HORNET"

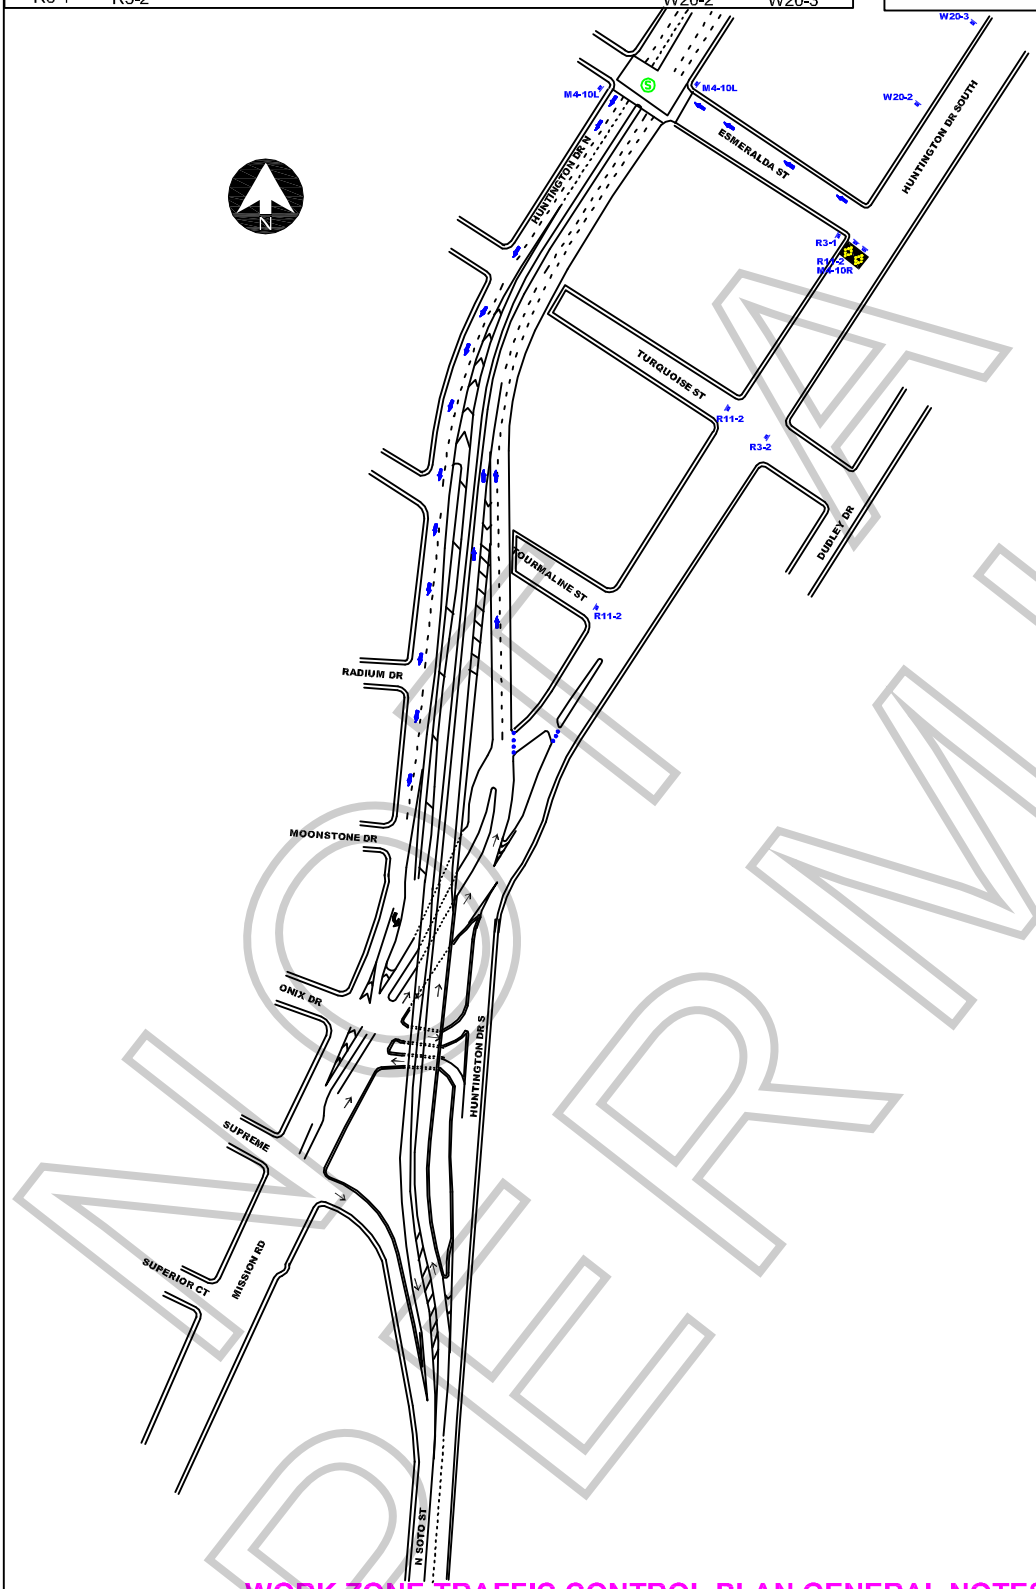

S/B CLOSURE

ALL TRAFFIC CONTROL WILL BE INSTALLED AND CONFORM TO THE MUTCD AND WATCH MINIMUM REQUIREMENTS

WORK ZONE TRAFFIC CONTROL PLAN GENERAL NOTES

1. DATE/TIME: 10- 19,20,21,22,23-09 FROM 17:00 HOURS TO 07:00 HOURS.
2. ALL SIGNING, STRIPING, AND TRAFFIC CONTROL DEVICES SHALL CONFORM TO THE (CURRENT) STATE OF CALIFORNIA DEPARTMENT OF TRANSPORTATION (CALTRANS) STANDARD PLANS AND STANDARD SPECIFICATIONS, CALIFORNIA MUTCD, AND ANY ADDENDUMS THERETO, AND AS SHOWN ON THESE PLANS, SYMBOLS AND ABBREVIATIONS USED ARE SHOWN ON CALTRANS STANDARD PLANS A10A&B, A20A-D, AND A24A-E.
3. THERE WILL BE NO INTERFERENCE WITH TRAFFIC SIGNALS OR CROSSWALKS.
4. CONES WILL BE 28" MINIMUM HEIGHT AND HAVE REFLECTORIZED SLEEVES FOR NIGHT WORK.
5. POLICE WILL DIRECT TRAFFIC IF NECESSARY.

JCL BARRICADE COMPANY.
2334 E. EIGHTH ST., CA 90021
Ph: (213) 622-9775
Fax: (213) 622-9790
CA Lic # 805357
TRAFFIC PLAN DRAWN BY:
ISMAEL RODRIGUEZ

PROJECT LOCATION:

HUNTINGTON DR S/B CLOSURE
FROM SOTO TO ESPERANZA
CITY OF LOS ANGELES, CA

LOCATION CONTACT:

DONNIE MORTINO
MOBILE # 323.833.1520

REV#	DATE	REVISION DESCRIPTION

NOT A PERMIT

Permit #F00020289-G

ROAD WORK AHEAD	RAMP CLOSED AHEAD		LANE CLOSED	RAMP CLOSED
W20-1	W20-3	W1-6 (L)	C30(CA)	R11-2

TRAFFIC CONTROL FOR:
COLUMBIA PICTURES
"GREEN HORNET"

FILM L.A.:
AMY SOULE

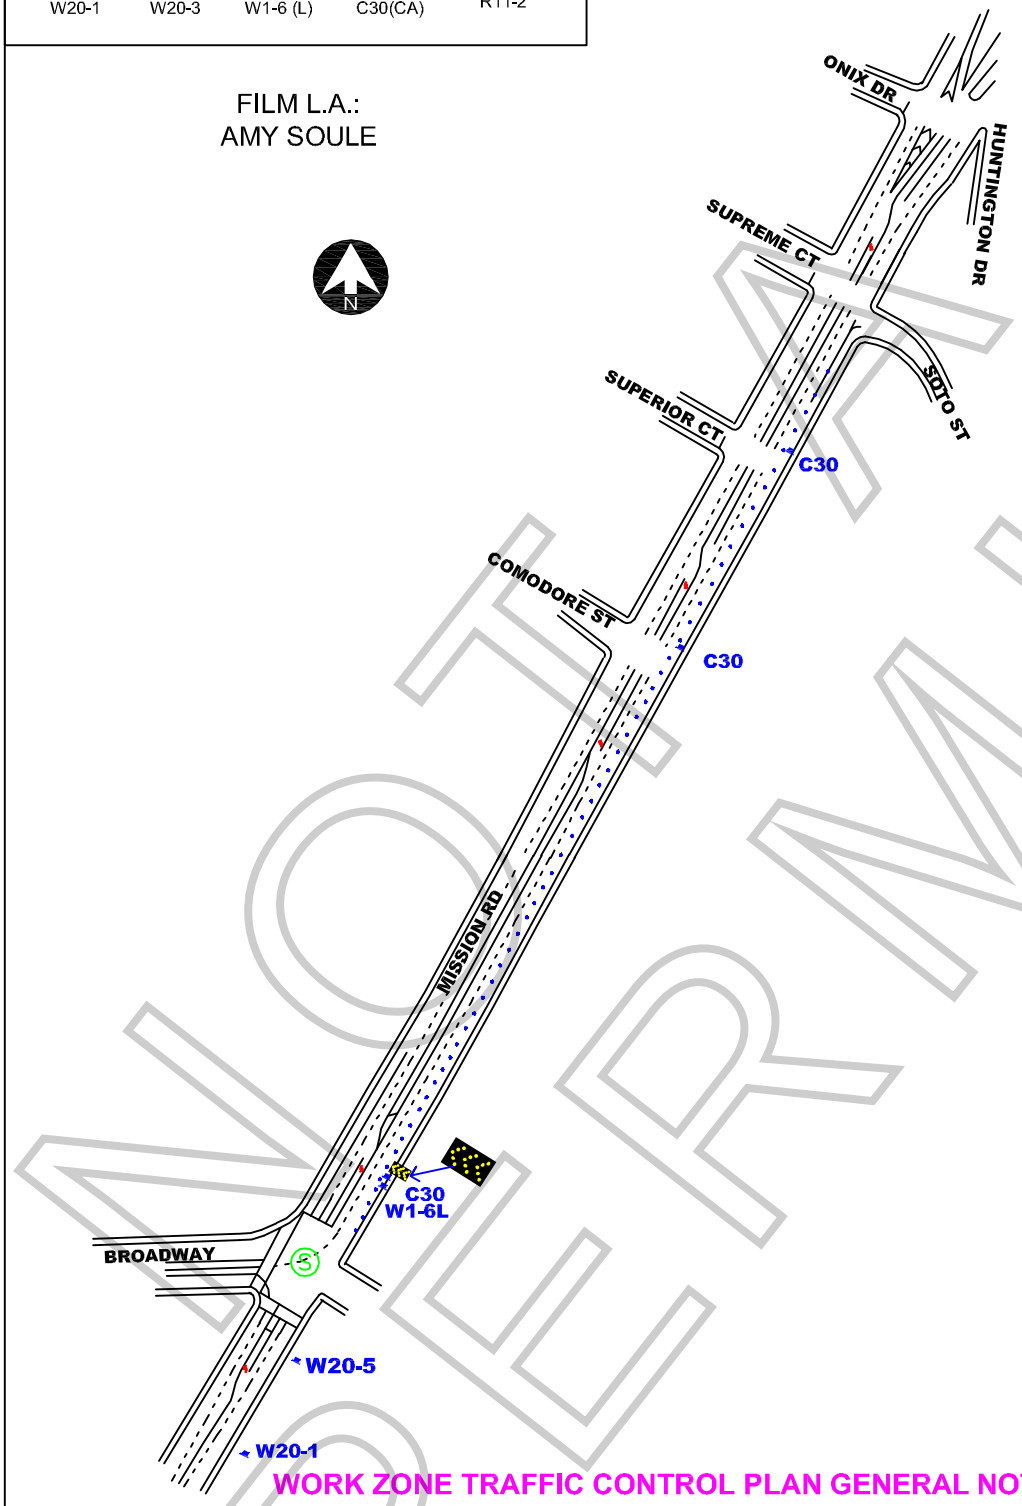

NOT A PERMIT

ALL TRAFFIC CONTROL WILL BE INSTALLED AND CONFORM TO THE MUTCD AND WATCH MINIMUM REQUIREMENTS

WORK ZONE TRAFFIC CONTROL PLAN GENERAL NOTES

1. DATE/TIME: 10-12-09 FROM 06:00 HOURS TO 10-23-09 22:00 HOURS.
2. ALL SIGNING, STRIPING, AND TRAFFIC CONTROL DEVICES SHALL CONFORM TO THE (CURRENT) STATE OF CALIFORNIA DEPARTMENT OF TRANSPORTATION (CALTRANS) STANDARD PLANS AND STANDARD SPECIFICATIONS, CALIFORNIA MUTCD, AND ANY ADDENDUMS THERETO, AND AS SHOWN ON THESE PLANS, SYMBOLS AND ABBREVIATIONS USED ARE SHOWN ON CALTRANS STANDARD PLANS A10A&B, A20A-D, AND A24A-E.
3. THERE WILL BE NO INTERFERENCE WITH TRAFFIC SIGNALS OR CROSSWALKS.
4. CONES WILL BE 28" MINIMUM HEIGHT AND HAVE REFLECTORIZED SLEEVES FOR NIGHT WORK.
5. POLICE WILL DIRECT TRAFFIC IF NECESSARY.

JCL BARRICADE COMPANY.
2334 E. EIGHTH ST., CA 90021
Ph: (213) 622-9775
Fax: (213) 622-9790
CA Lic # 805357
TRAFFIC PLAN DRAWN BY:
ISMAEL RODRIGUEZ

PROJECT LOCATION:
MISSION RD
BROADWAY TO SOTO
CITY OF LOS ANGELES, CA

LOCATION CONTACT:
DONNIE MARTINO
MOBILE # 323.833.1520

REV#	DATE	REVISION DESCRIPTION

Permit #F00020289-G

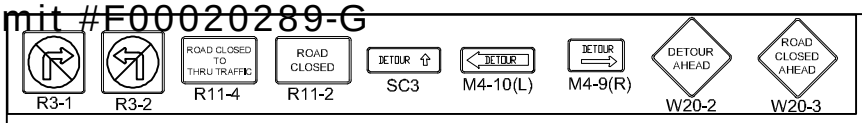

TRAFFIC CONTROL FOR:
COLUMBIA PICTURES
"GREEN HORNET"

FILM LA:
AMY SOULE

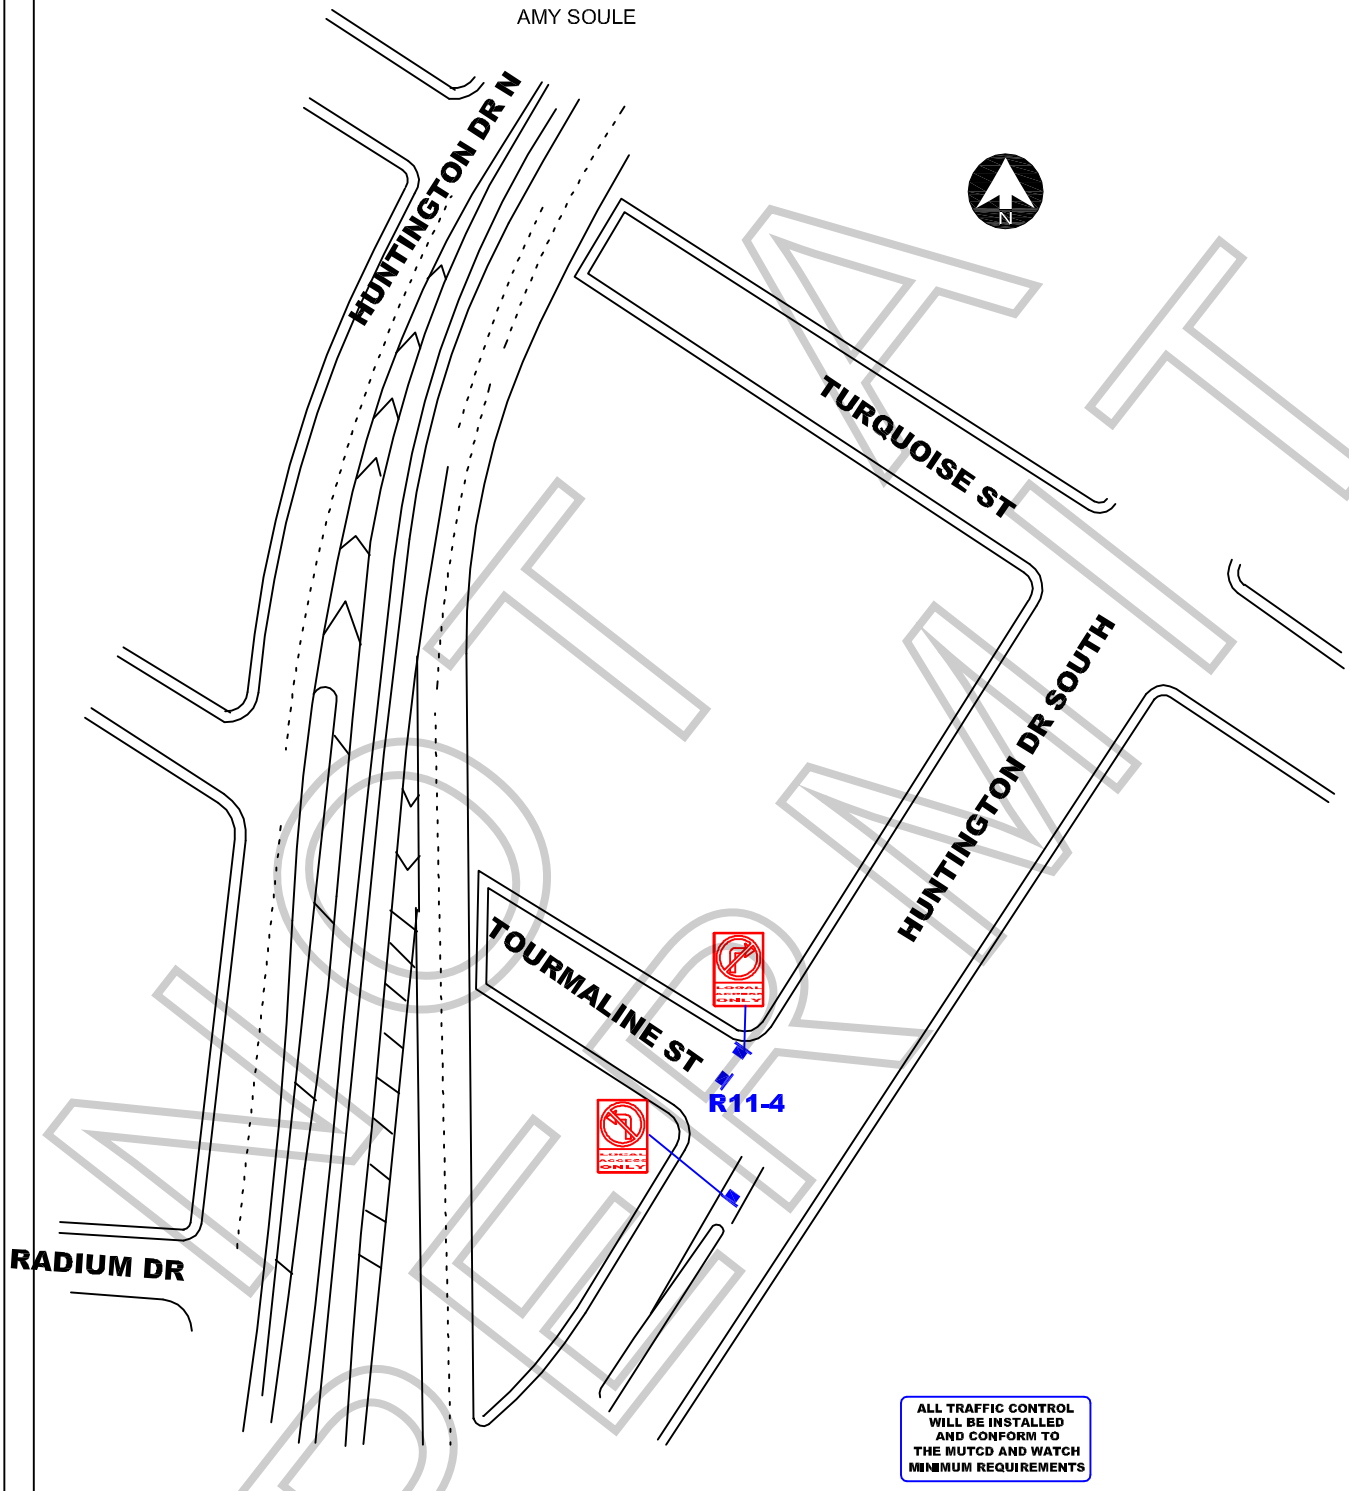

WORK PERMIT

WORK ZONE TRAFFIC CONTROL PLAN GENERAL NOTES

1. DATE/TIME: 10- 19-09 FROM 06:00 HOURS TO 10-23-09 22:00 HOURS.
2. ALL SIGNING, STRIPING, AND TRAFFIC CONTROL DEVICES SHALL CONFORM TO THE (CURRENT) STATE OF CALIFORNIA DEPARTMENT OF TRANSPORTATION (CALTRANS) STANDARD PLANS AND STANDARD SPECIFICATIONS, CALIFORNIA MUTCD, AND ANY ADDENDUMS THERETO, AND AS SHOWN ON THESE PLANS, SYMBOLS AND ABBREVIATIONS USED ARE SHOWN ON CALTRANS STANDARD PLANS A10A&B, A20A-D, AND A24A-E.
3. THERE WILL BE NO INTERFERENCE WITH TRAFFIC SIGNALS OR CROSSWALKS.
4. CONES WILL BE 28" MINIMUM HEIGHT AND HAVE REFLECTORIZED SLEEVES FOR NIGHT WORK.
5. POLICE WILL DIRECT TRAFFIC IF NECESSARY.

JCL BARRICADE COMPANY.
2334 E. EIGHTH ST., CA 90021
Ph: (213) 622-9775
Fax: (213) 622-9790
CA Lic # 805357
TRAFFIC PLAN DRAWN BY:
ISMAEL RODRIGUEZ

PROJECT LOCATION:
TOURMALINE ST
FROM HUNTINGTON DR S TO THE END
CITY OF LOS ANGELES, CA

LOCATION CONTACT:
DONNIE MORTINO
MOBILE # 323.833.1520

REV#	DATE	REVISION DESCRIPTION